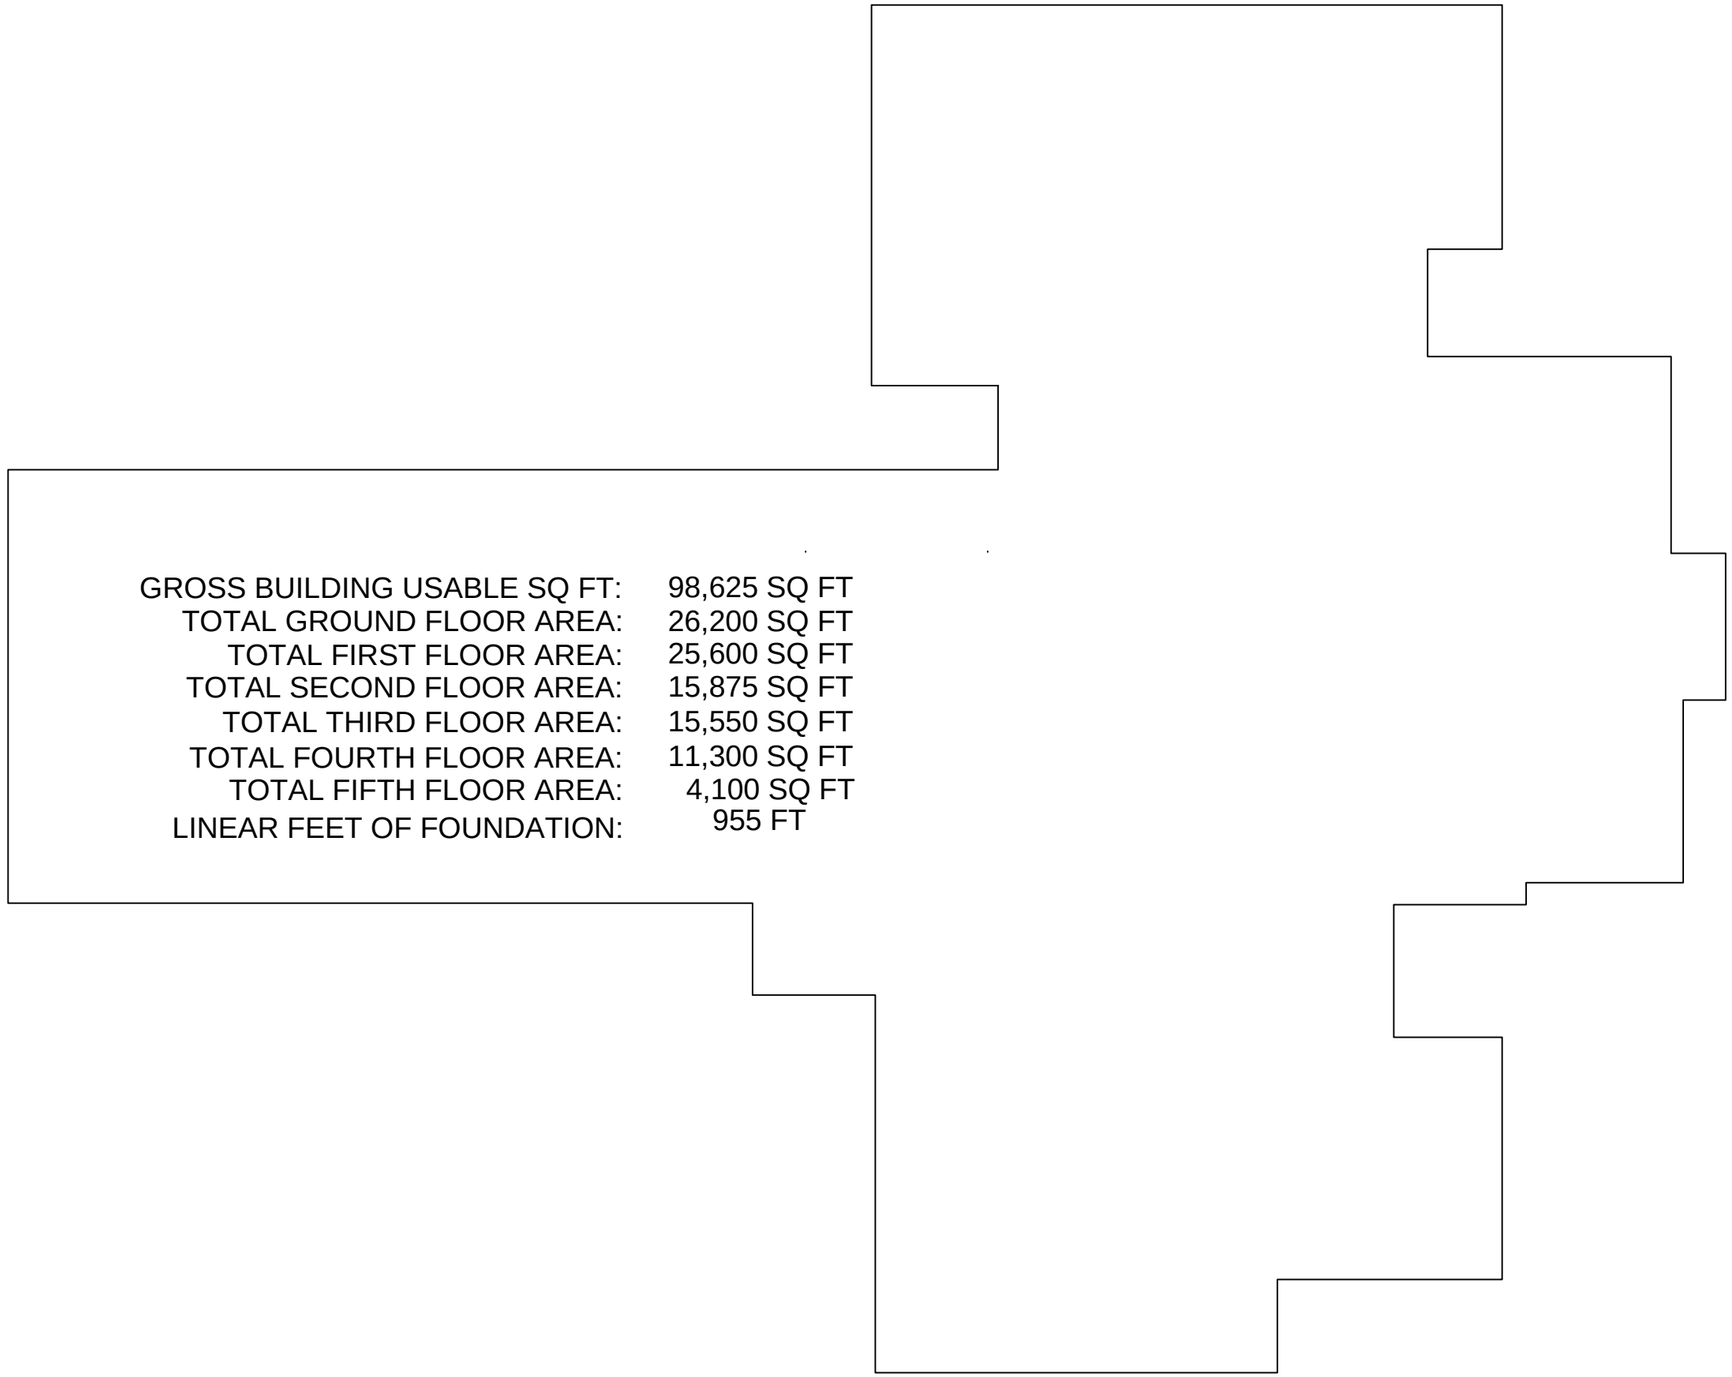

GROSS BUILDING USABLE SQ FT:	98,625 SQ FT
TOTAL GROUND FLOOR AREA:	26,200 SQ FT
TOTAL FIRST FLOOR AREA:	25,600 SQ FT
TOTAL SECOND FLOOR AREA:	15,875 SQ FT
TOTAL THIRD FLOOR AREA:	15,550 SQ FT
TOTAL FOURTH FLOOR AREA:	11,300 SQ FT
TOTAL FIFTH FLOOR AREA:	4,100 SQ FT
LINEAR FEET OF FOUNDATION:	955 FT

TILLMAN HALL OUTLINE

WINTHROP UNIVERSITY

Facilities Management
346 Columbia Ave.
Rockhill, SC 296730

Revision No.	Description	Date

Tillman Hall

Drawn by: Ben Glerum
Date: 8/3/2012
Checked by:

A-001

Scale: 3/64" = 1' 0"

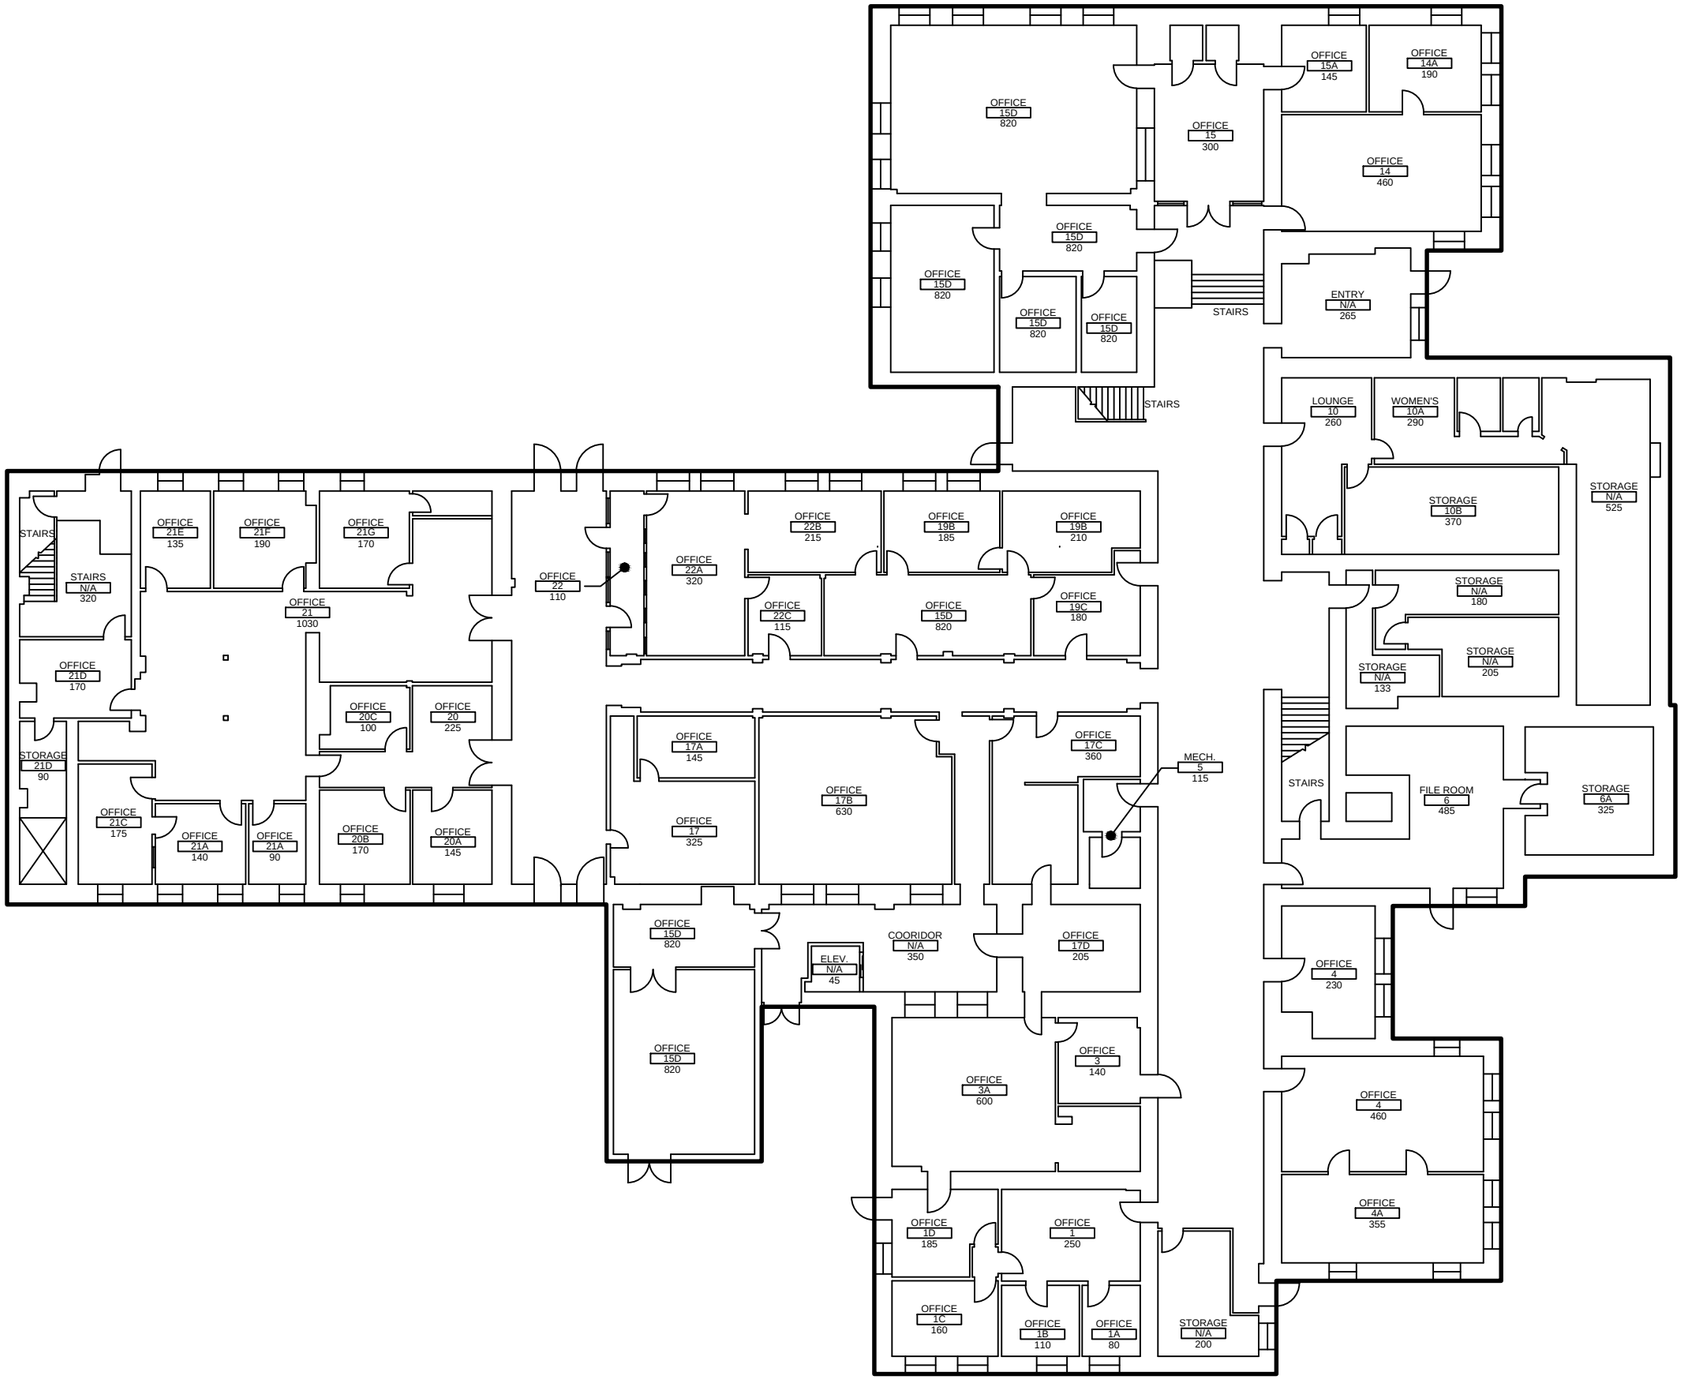

TILLMAN HALL BASEMENT

Room Key
ROOM NAME NUMBER SQ.FT.

WINTHROP UNIVERSITY

Facilities Management
346 Columbia Ave.
Rockhill, SC 296730

Revision No.	Description	Date

Tillman Hall

Drawn by: Ben Glerum

Date: 8/3/2012

Checked by:

A-002

Scale: 3/64" = 1' 0"

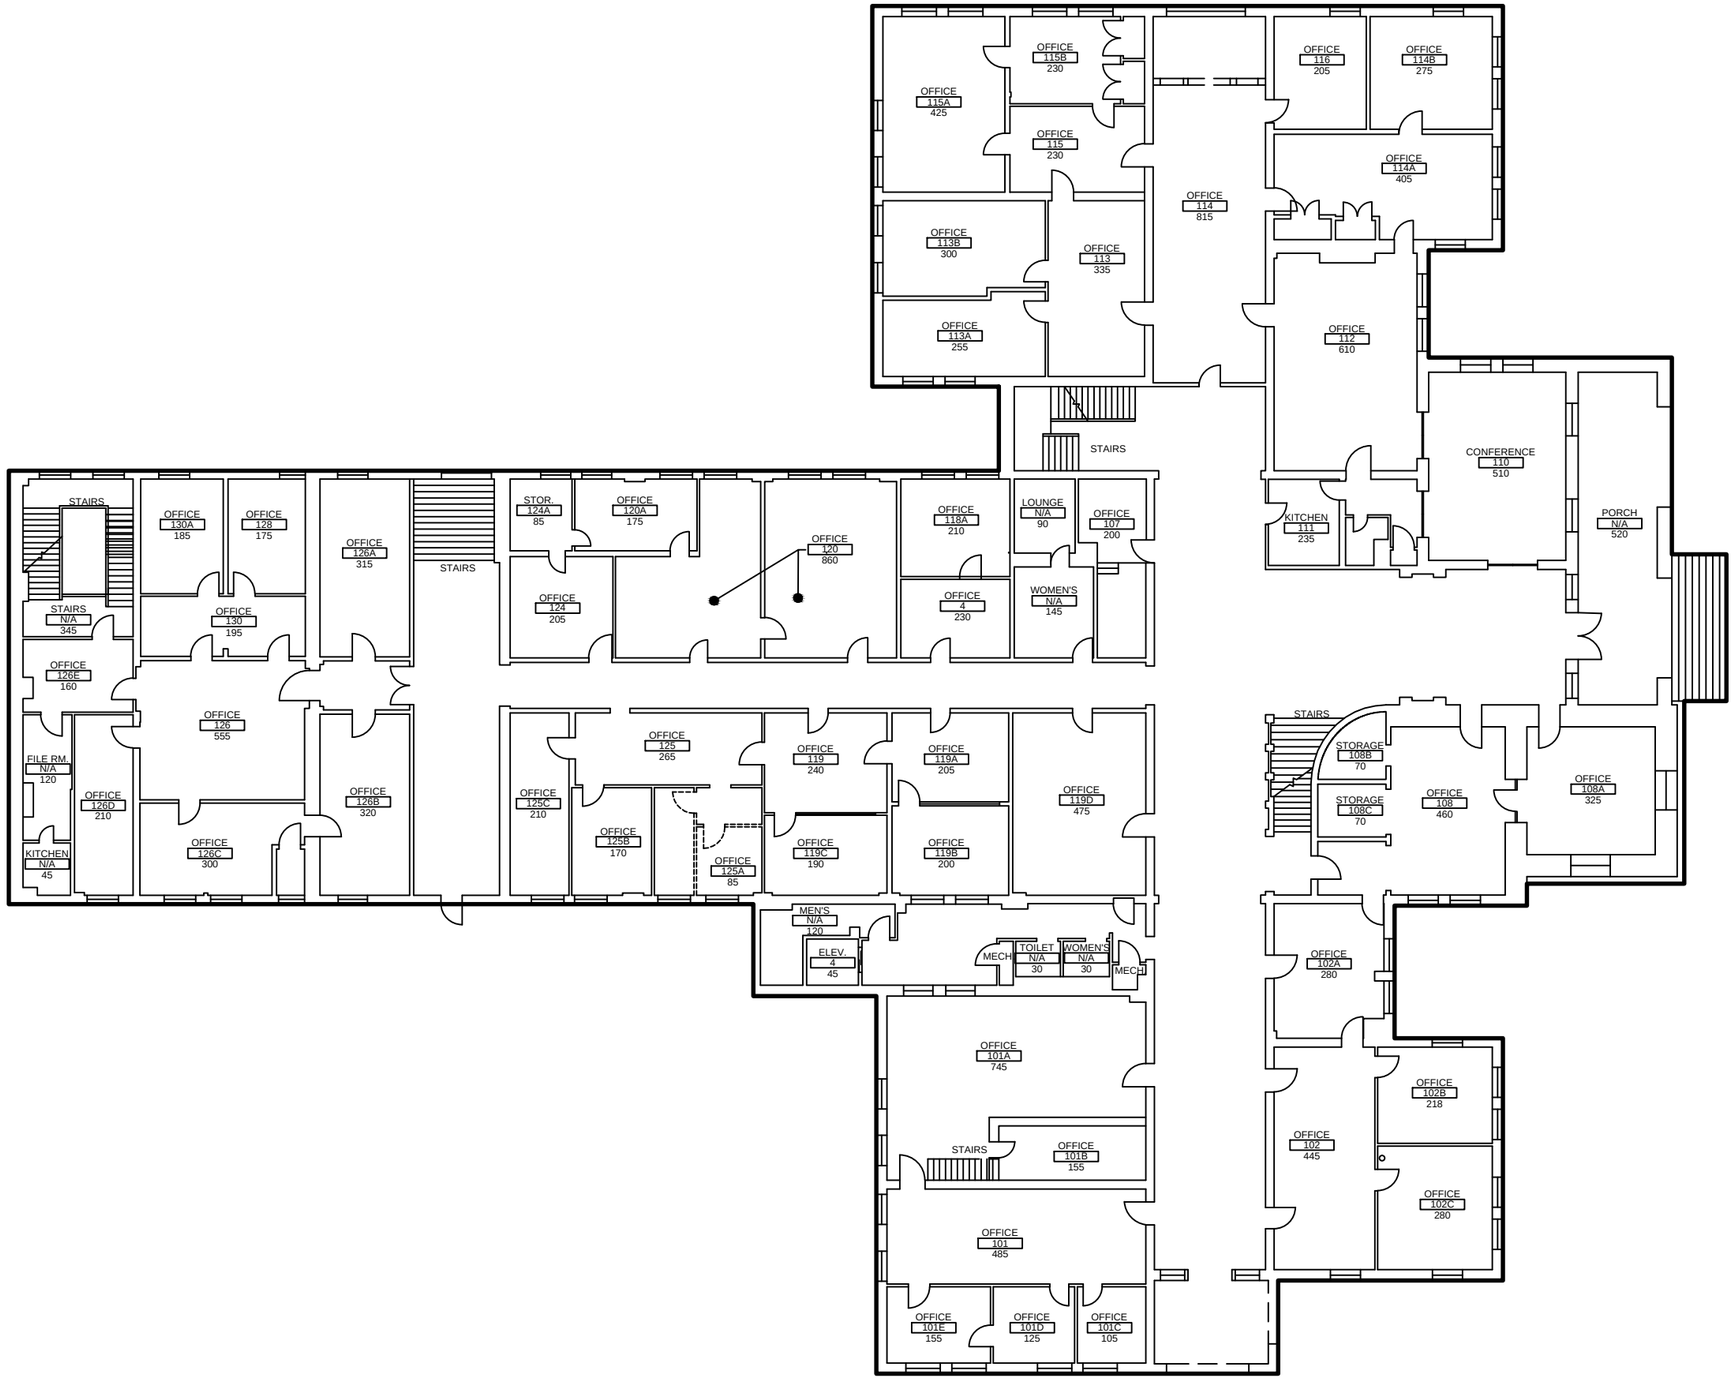

TILLMAN HALL FIRST FLOOR

Room Key
ROOM NAME NUMBER SQ.FT.

WINTHROP UNIVERSITY

Facilities Management
346 Columbia Ave.
Rockhill, SC 296730

Revision No.	Description	Date

Tillman Hall

Drawn by:	Ben Glerum
Date:	8/3/2012
Checked by:	

A-100

Scale: 3/64" = 1' 0"

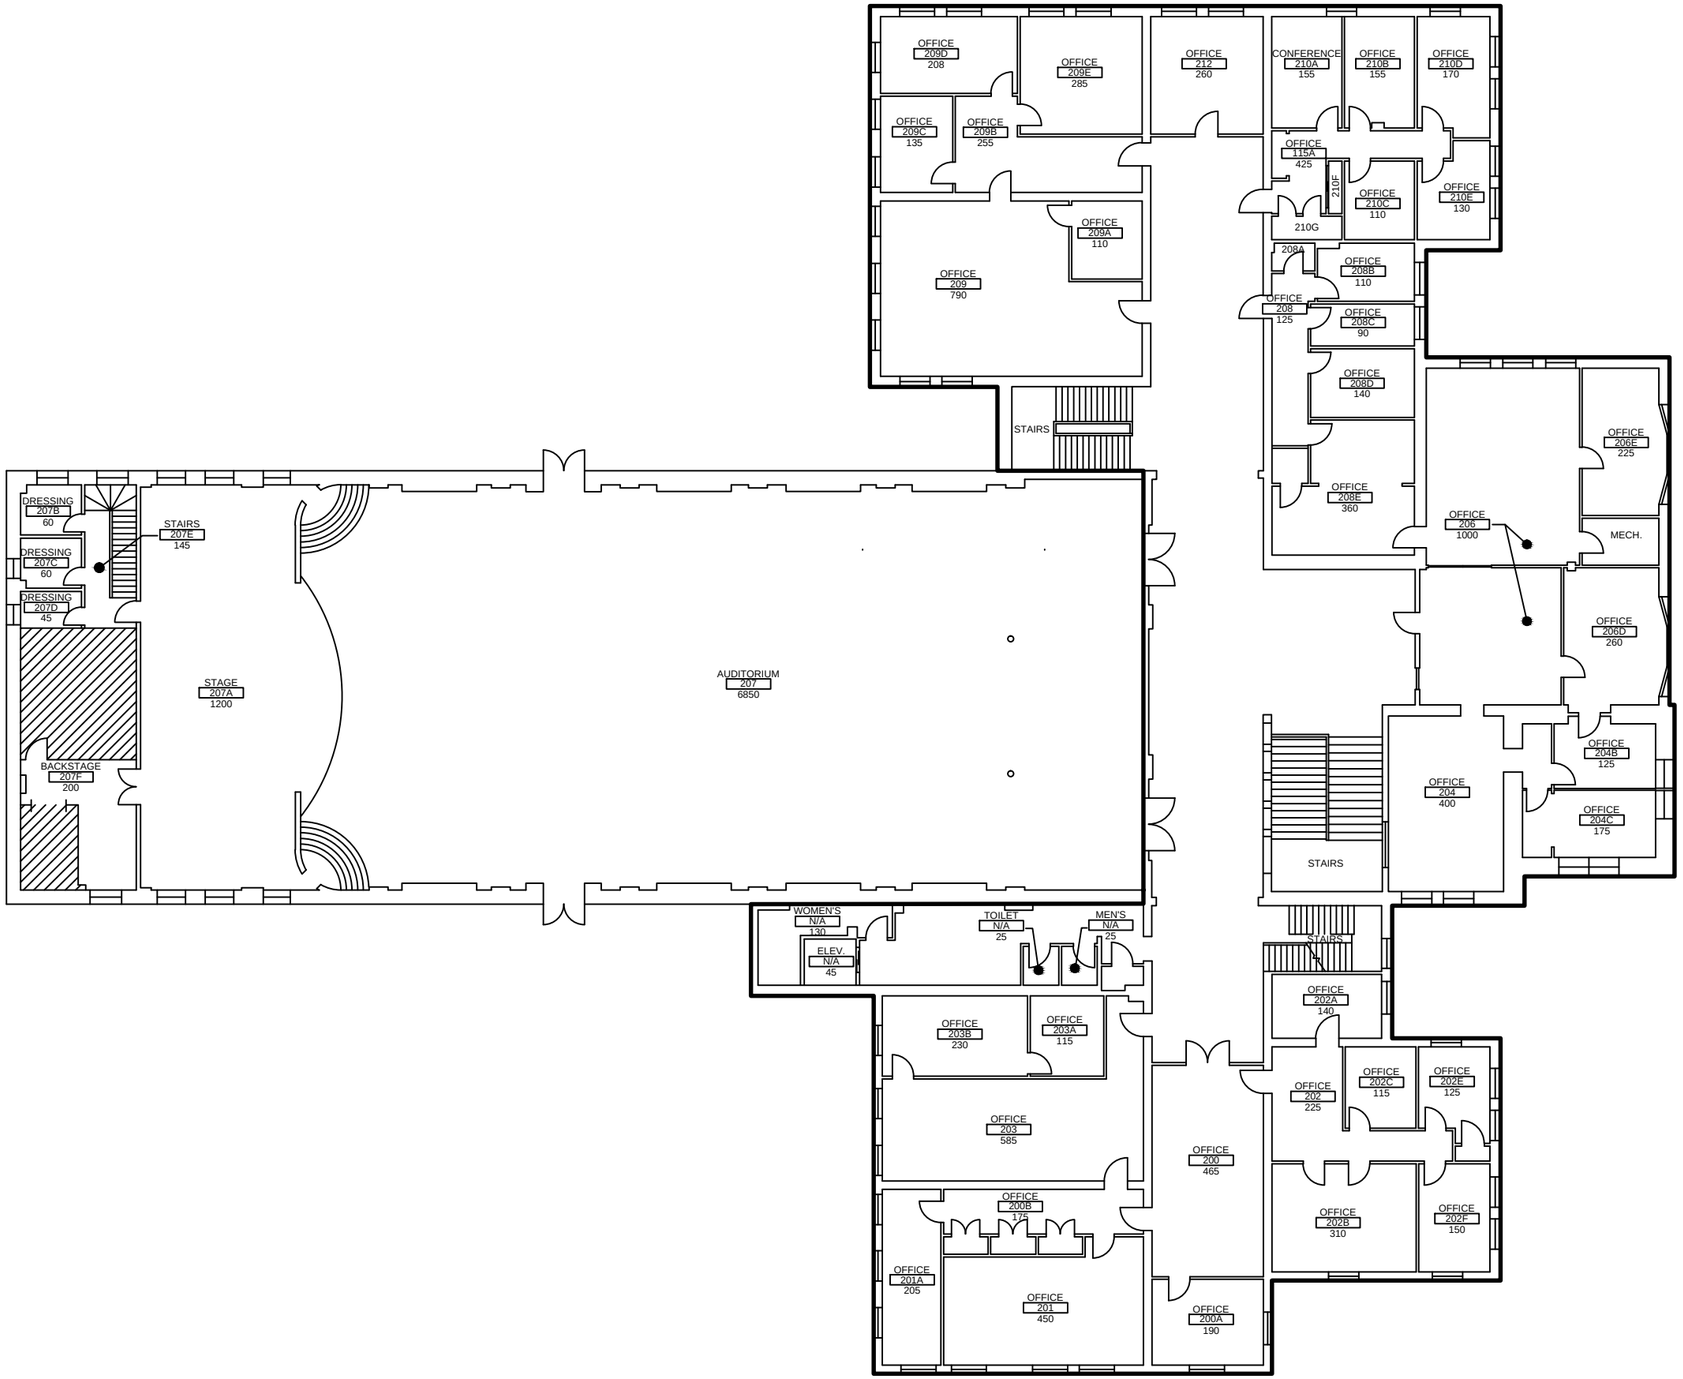

TILLMAN HALL SECOND FLOOR

Room Key
ROOM NAME NUMBER SQ.FT.

WINTHROP UNIVERSITY

Facilities Management
346 Columbia Ave.
Rockhill, SC 296730

Revision No.	Description	Date

Tillman Hall

Drawn by: Ben Glerum
Date: 8/3/2012
Checked by:

A-200

Scale: 3/64" = 1' 0"

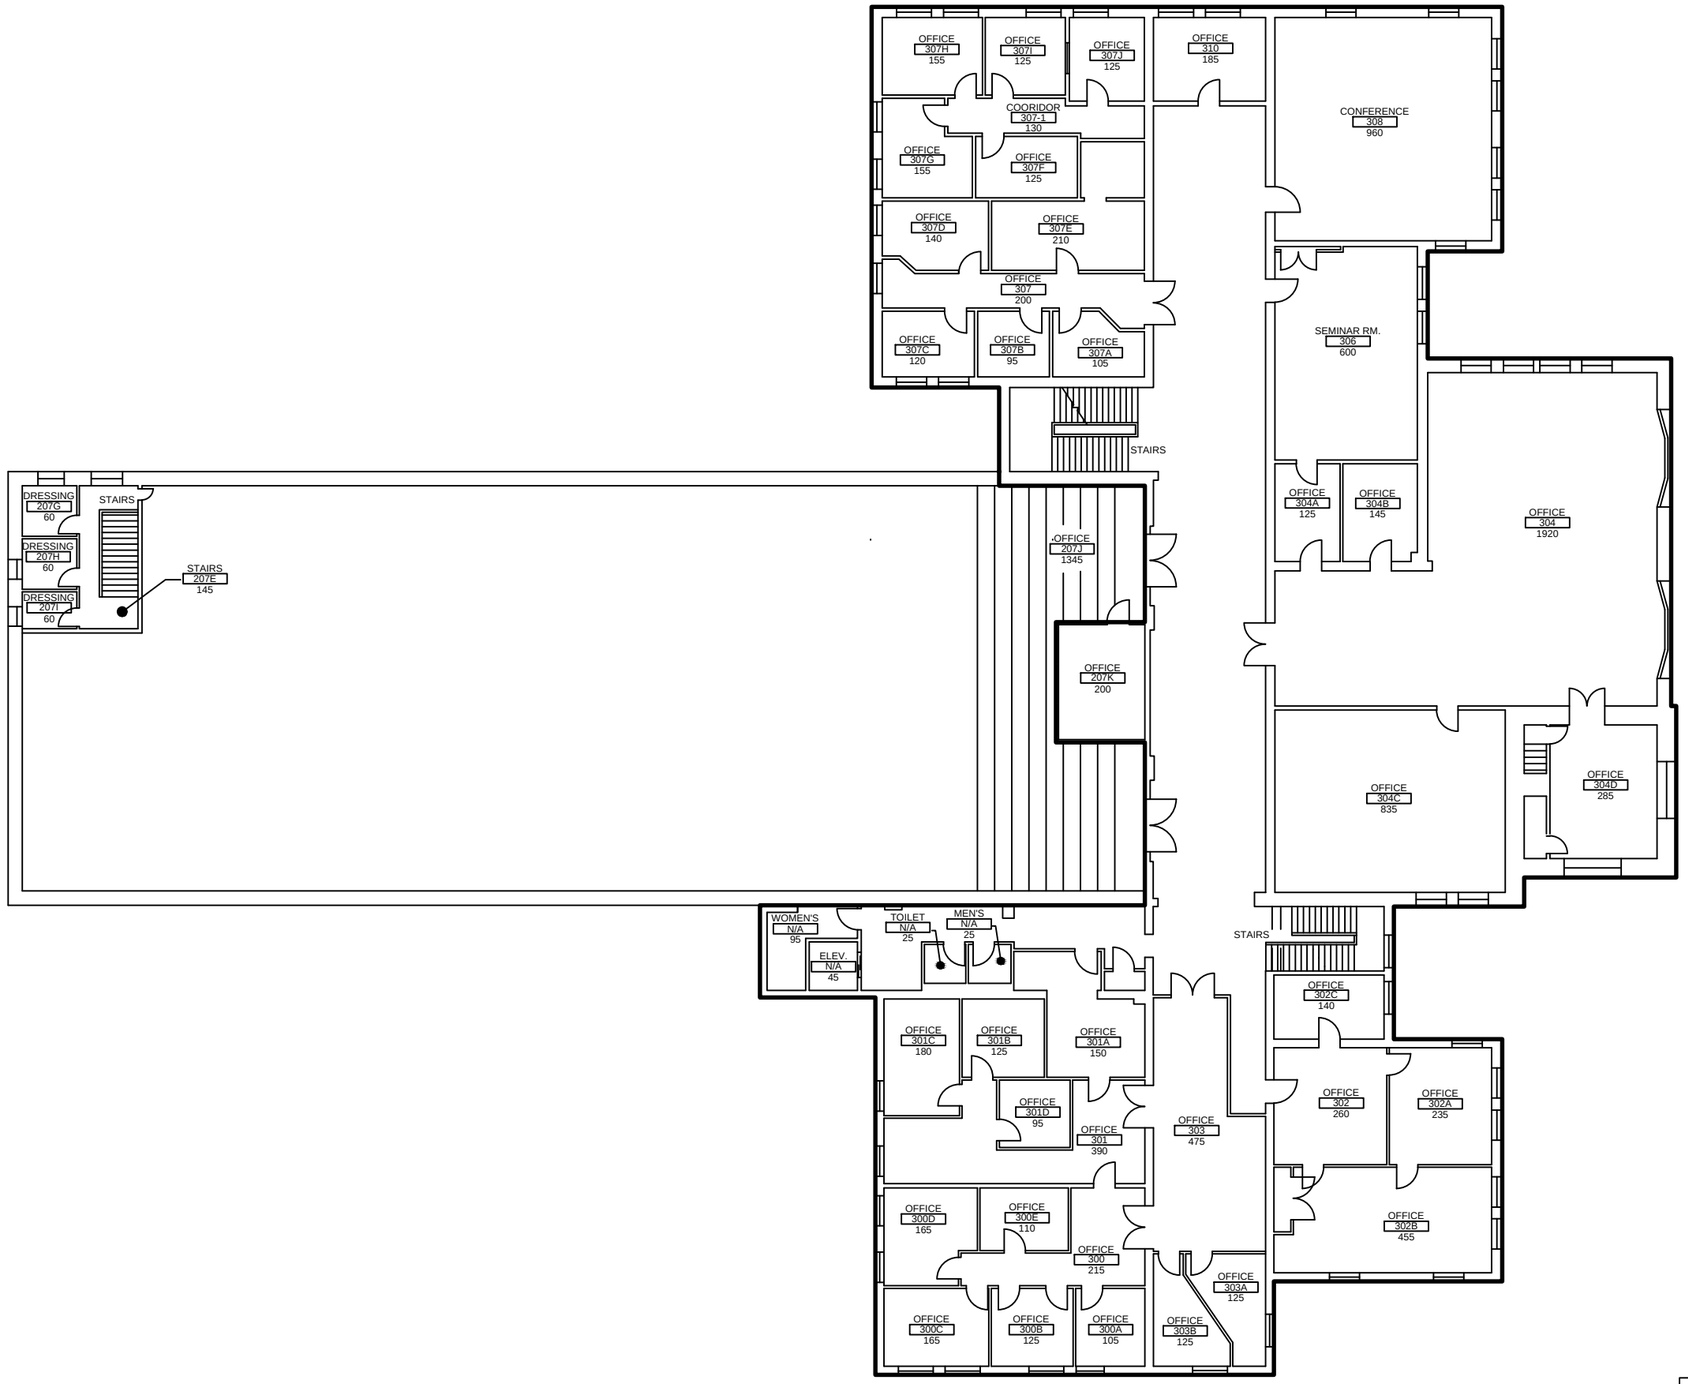

TILLMAN HALL THIRD FLOOR

Room Key
ROOM NAME NUMBER SQ.FT.

WINTHROP UNIVERSITY

Facilities Management
346 Columbia Ave.
Rockhill, SC 296730

Revision No.	Description	Date

Tillman Hall

Drawn by: Ben Glerum

Date: 8/3/2012

Checked by:

A-300

Scale: 3/64" = 1' 0"

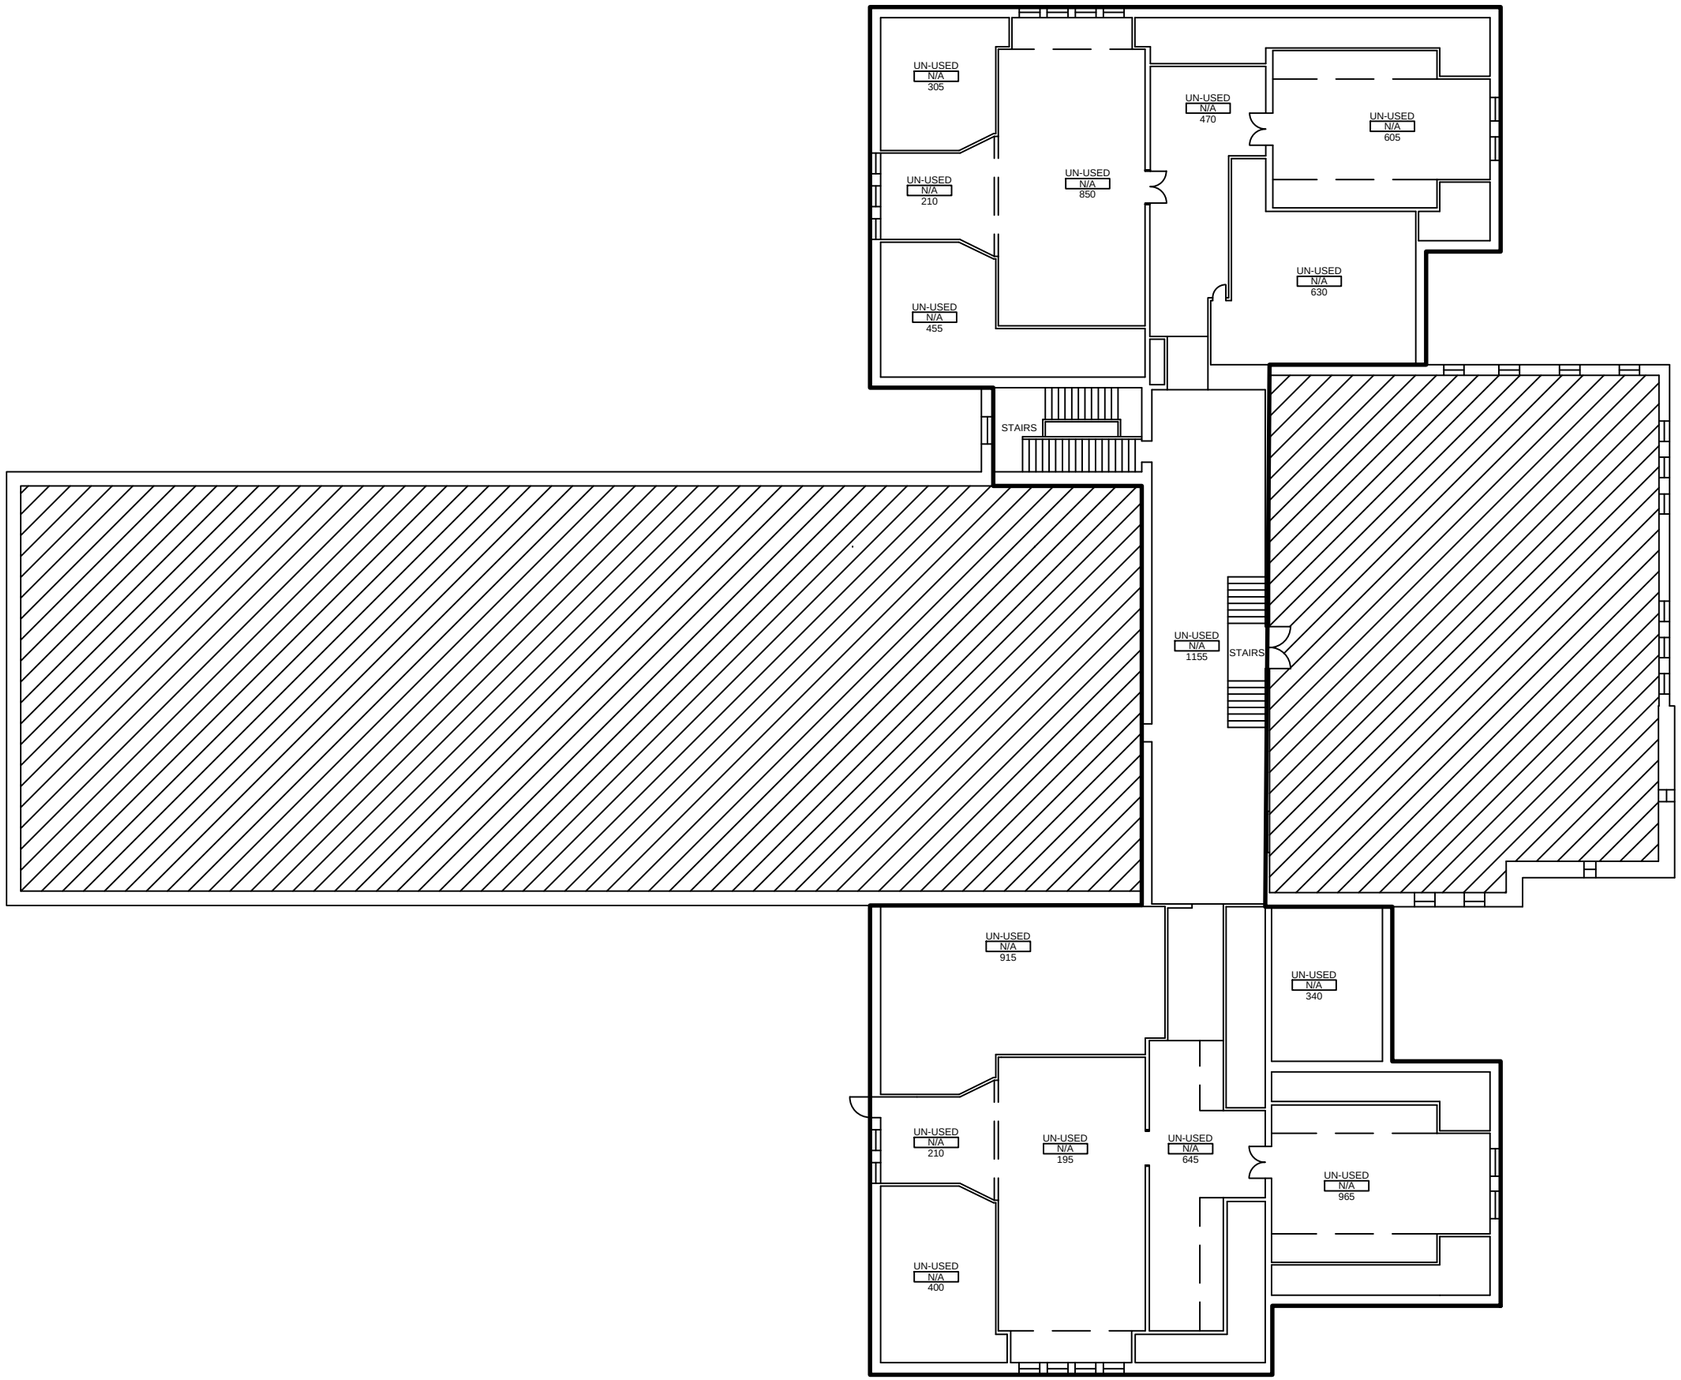

TILLMAN HALL FOURTH FLOOR

Room Key
ROOM NAME NUMBER SQ.FT.

WINTHROP UNIVERSITY

Facilities Management
346 Columbia Ave.
Rockhill, SC 296730

Revision No.	Description	Date

Tillman Hall

Drawn by: Ben Glerum

Date: 8/3/2012

Checked by:

A-400

Scale: 3/64" = 1' 0"

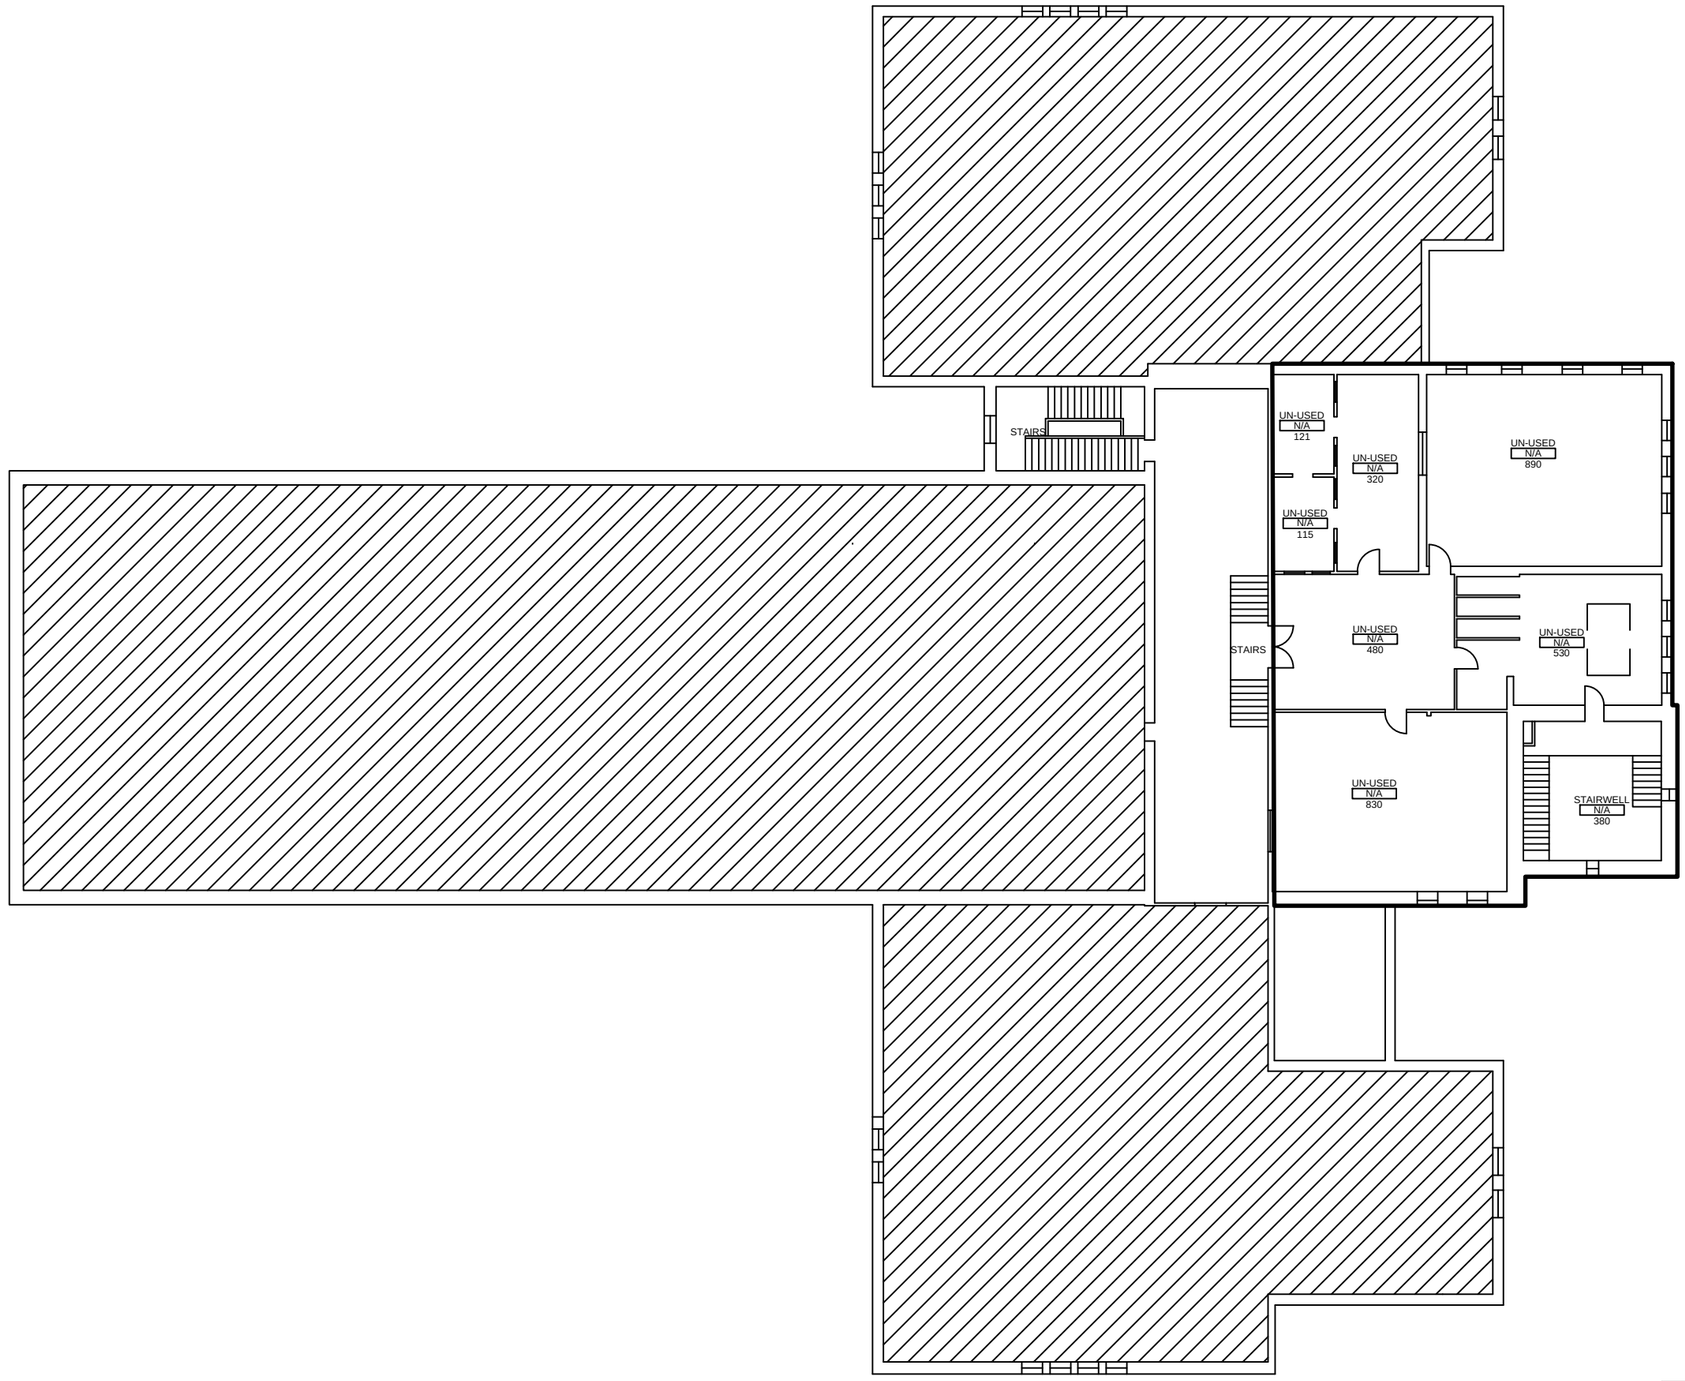

TILLMAN HALL FIFTH FLOOR

Room Key
ROOM NAME NUMBER SQ.FT.

WINTHROP UNIVERSITY

Facilities Management
346 Columbia Ave.
Rockhill, SC 296730

Revision No.	Description	Date

Tillman Hall

Drawn by: Ben Glerum

Date: 8/3/2012

Checked by:

A-500

Scale: 3/64" = 1' 0"